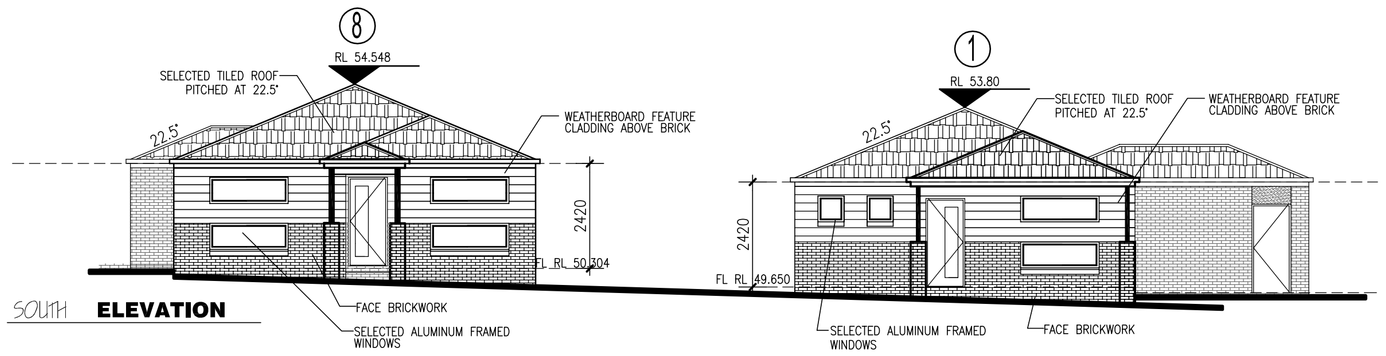

SOUTH **ELEVATION**

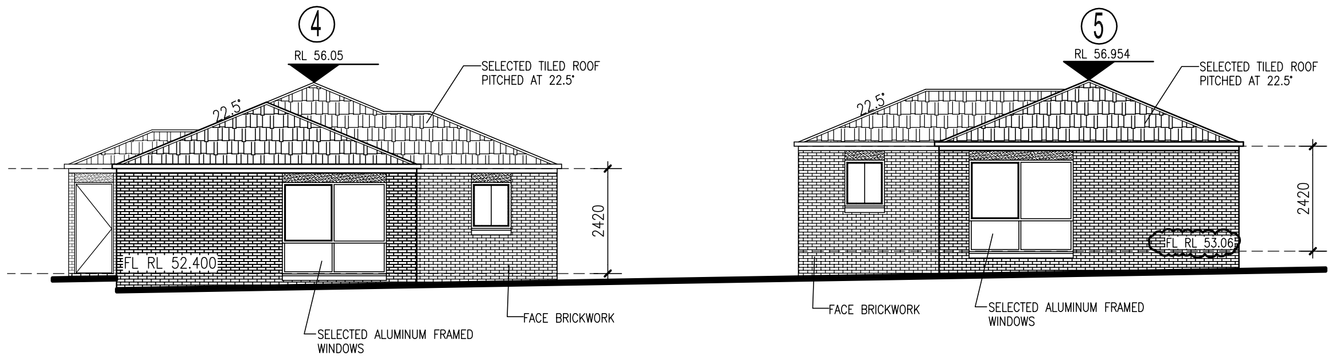

SOUTH **ELEVATION**

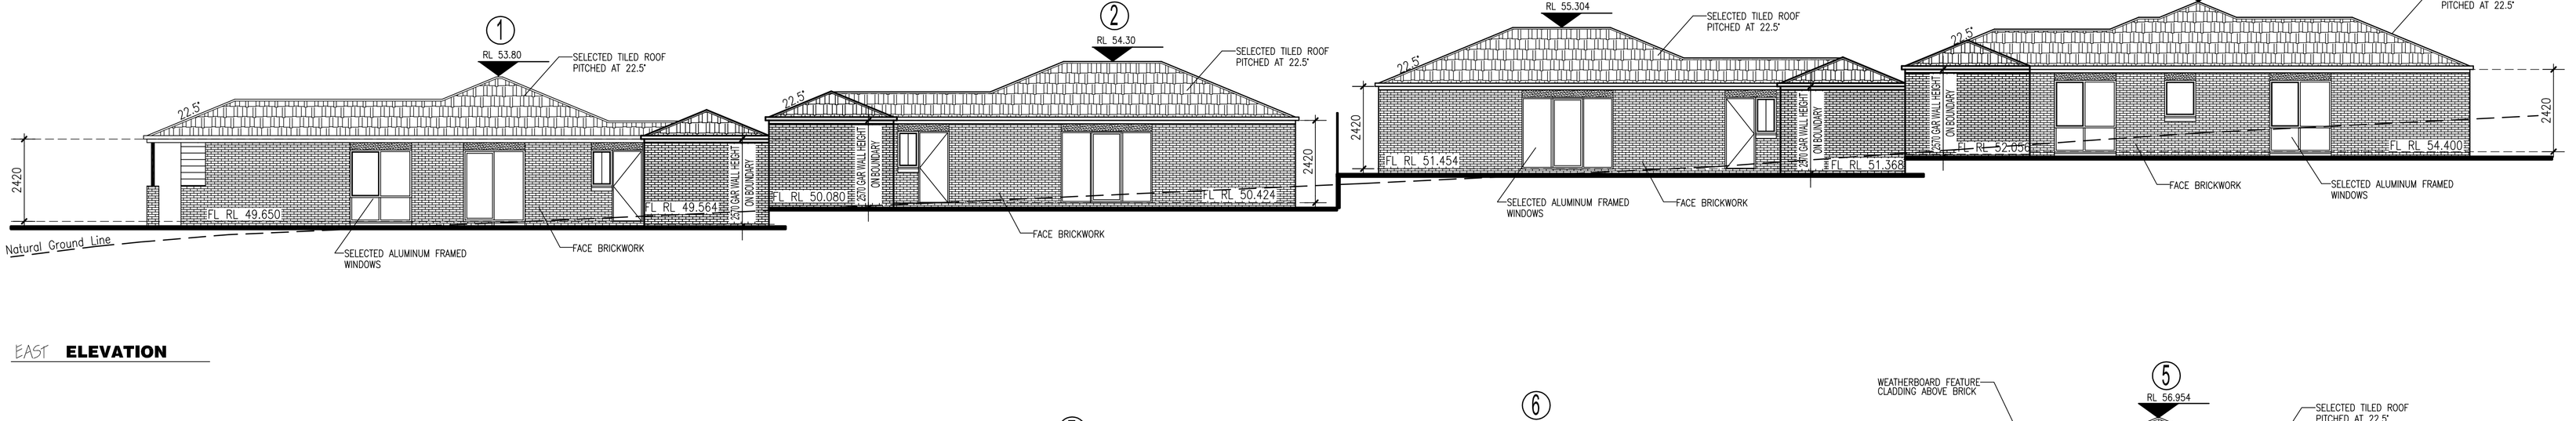

EAST **ELEVATION**

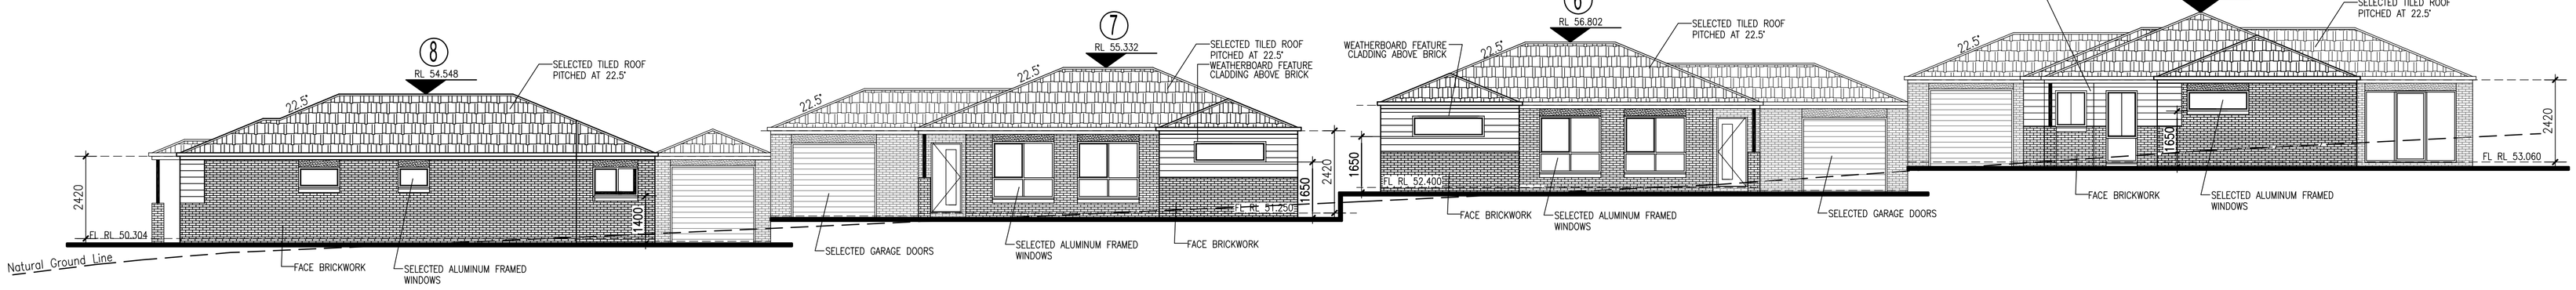

EAST **ELEVATION**

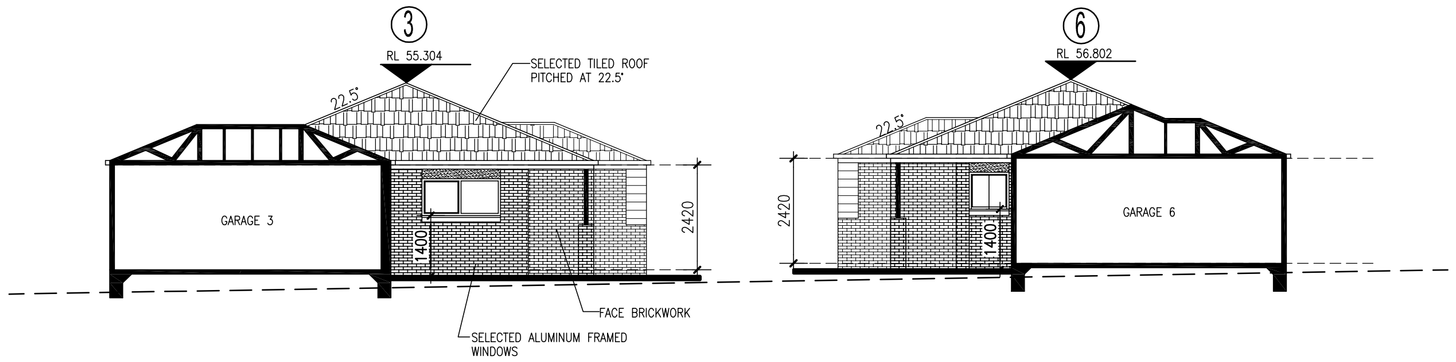

NORTH **ELEVATION**

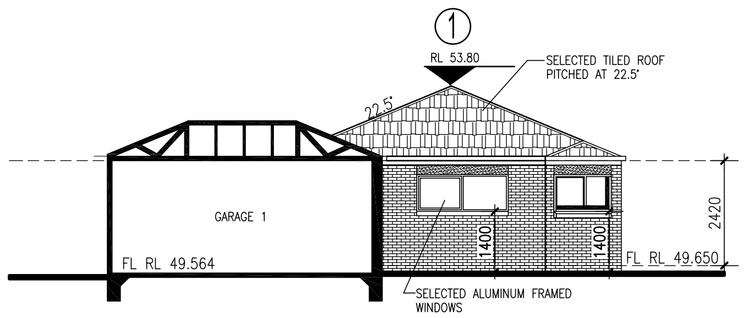

NORTH **ELEVATION**

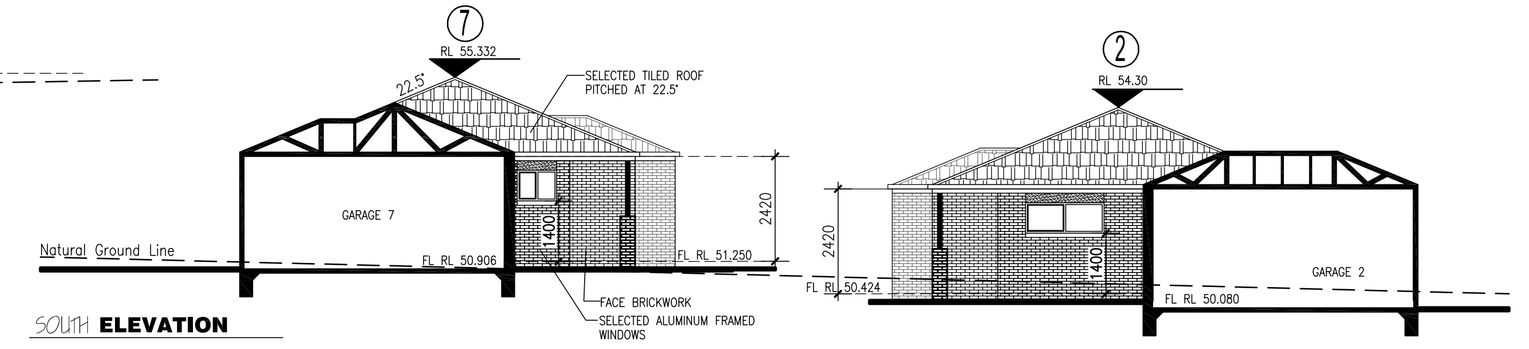

SOUTH **ELEVATION**